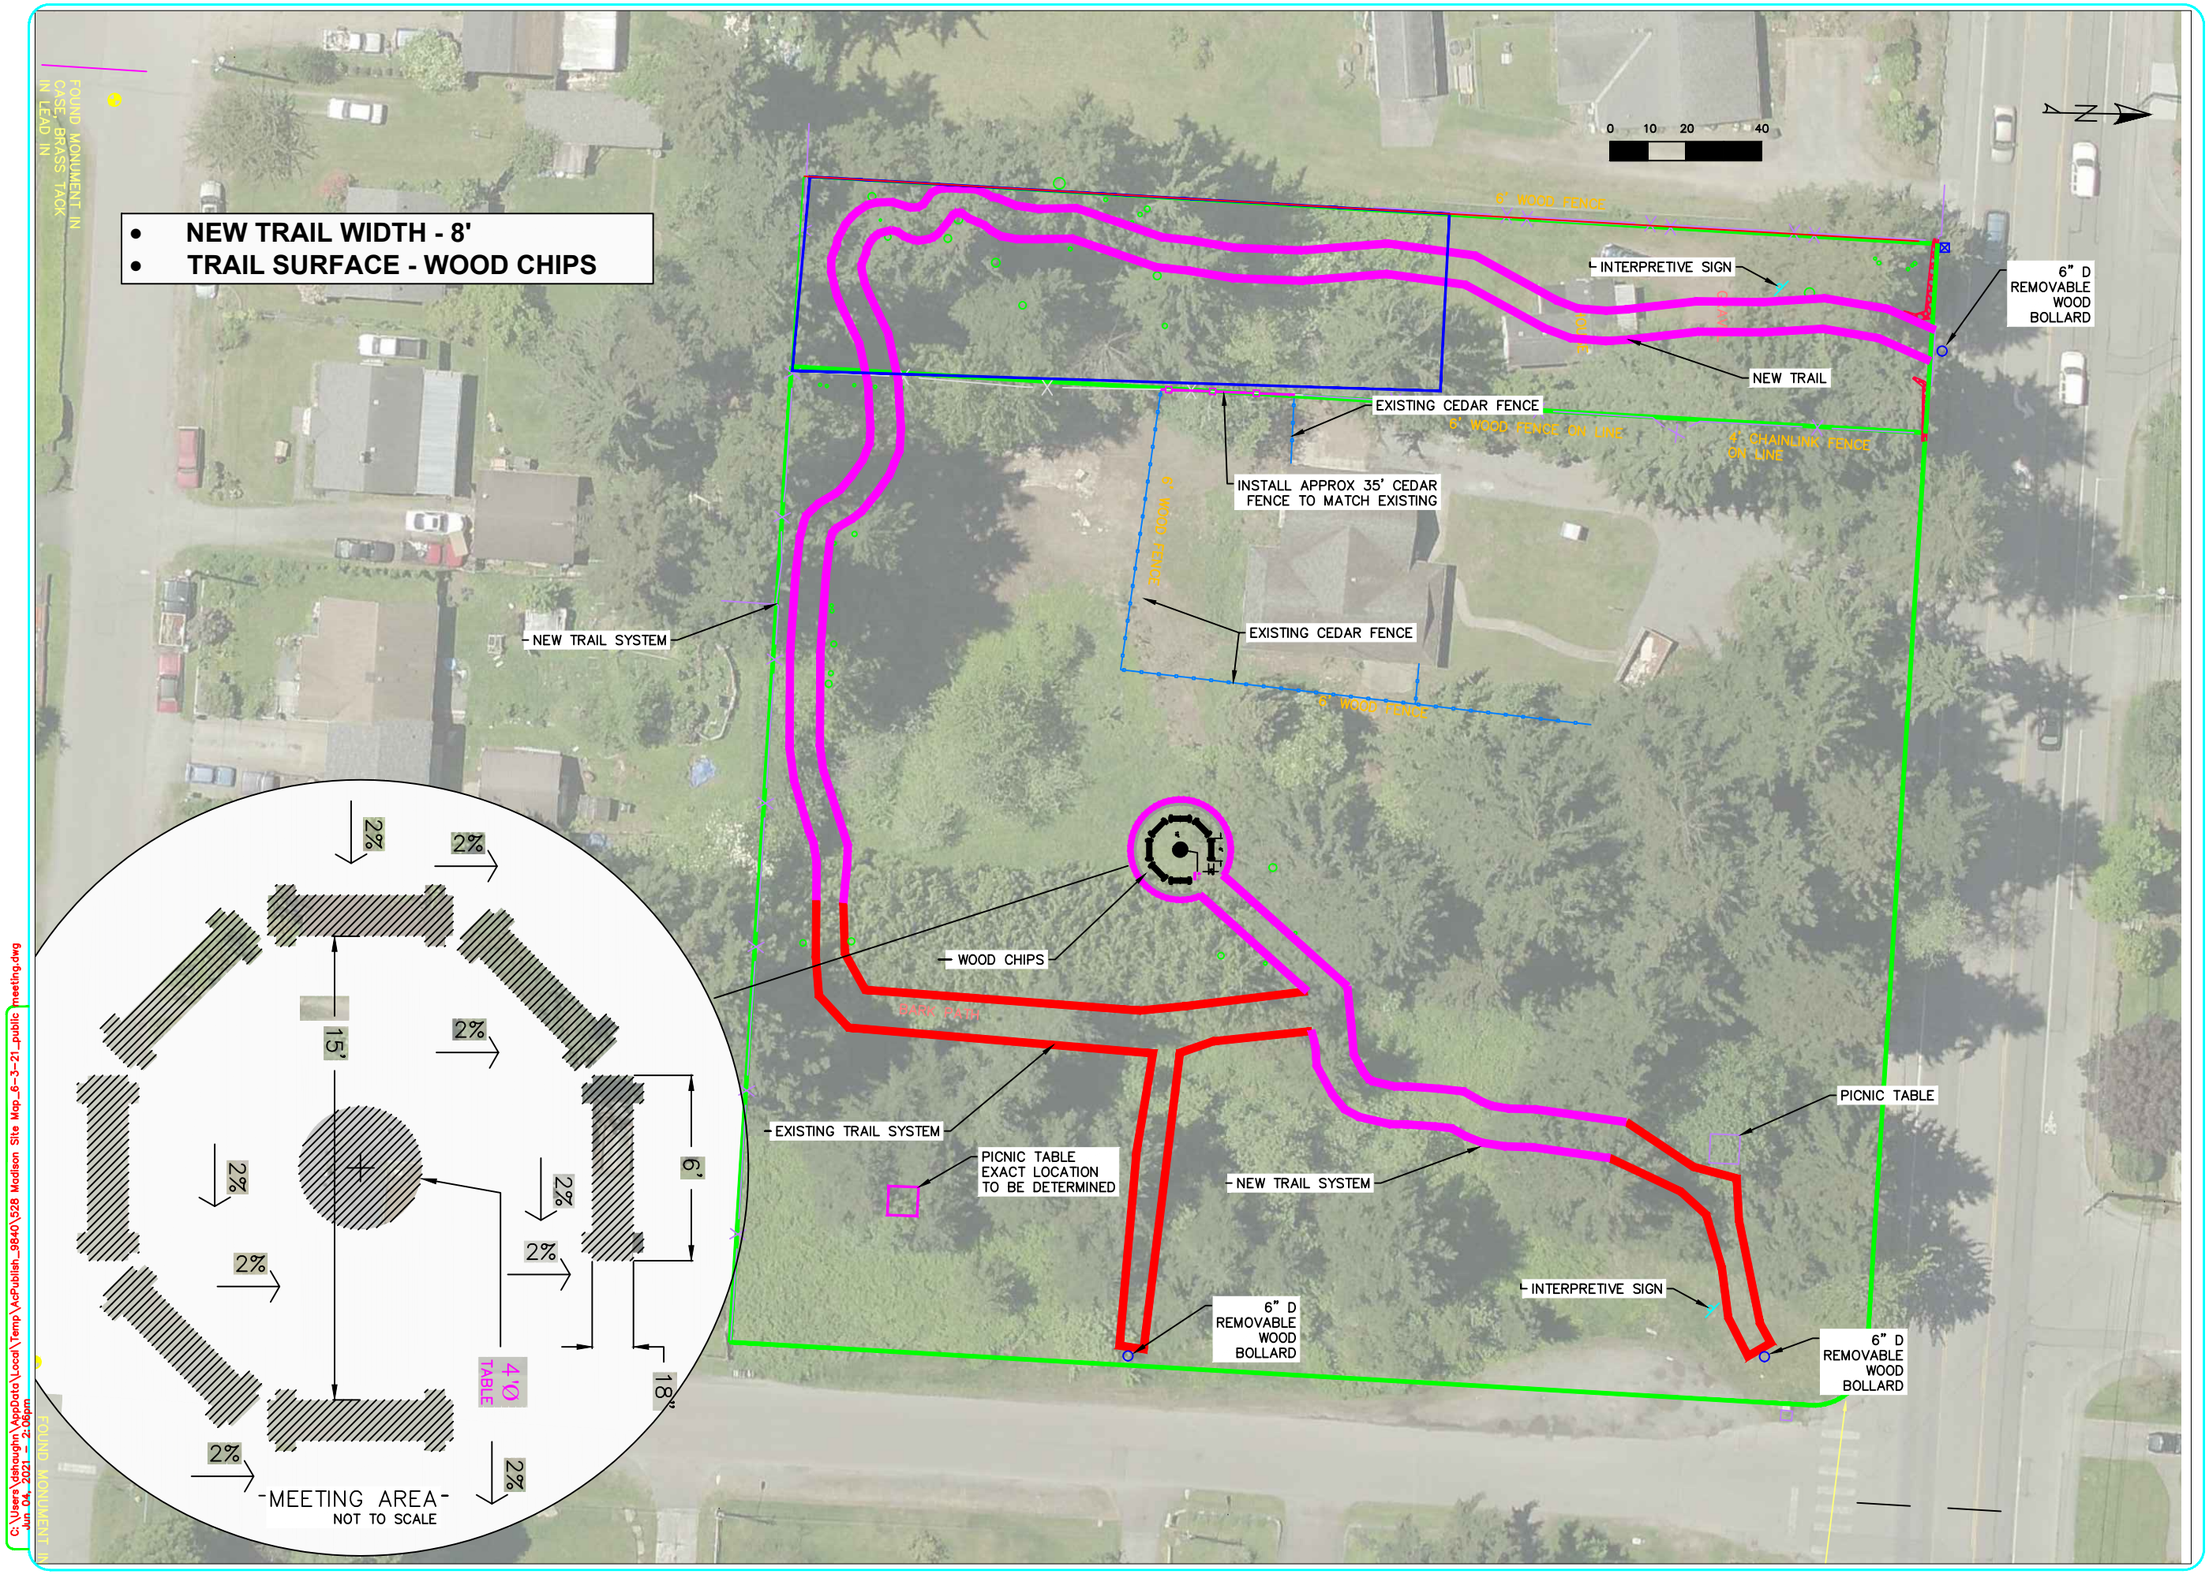

PARKS AND RECREATION
EVERETT
802 Mukilteo Boulevard
Everett, Washington 98203
(425) 257-8300

528 MADISON
Madison Park Improvements
SITE PLAN

REVISIONS	DATE	BY

SCALE:
DESIGNED BY:
DRAWN BY: DAS
CHECKED:
APPROVED:
DATE: 6/4/21

DWG. NO.:

SHEET 1 of 1

C:\Users\dshaughn\AppData\Local\Temp\AcPublish_9840\528 Madison Site Map_6-3-21_public meeting.dwg
Jun 04, 2021 - 2:09pm