MARITIME INDUSTRIAL EXPANSION
LANDSCAPE SCREEN: MODIFICATION EXHIBIT

AUGUST 5, 2021

EXHIBIT # 8a
PAGE 1 OF 1

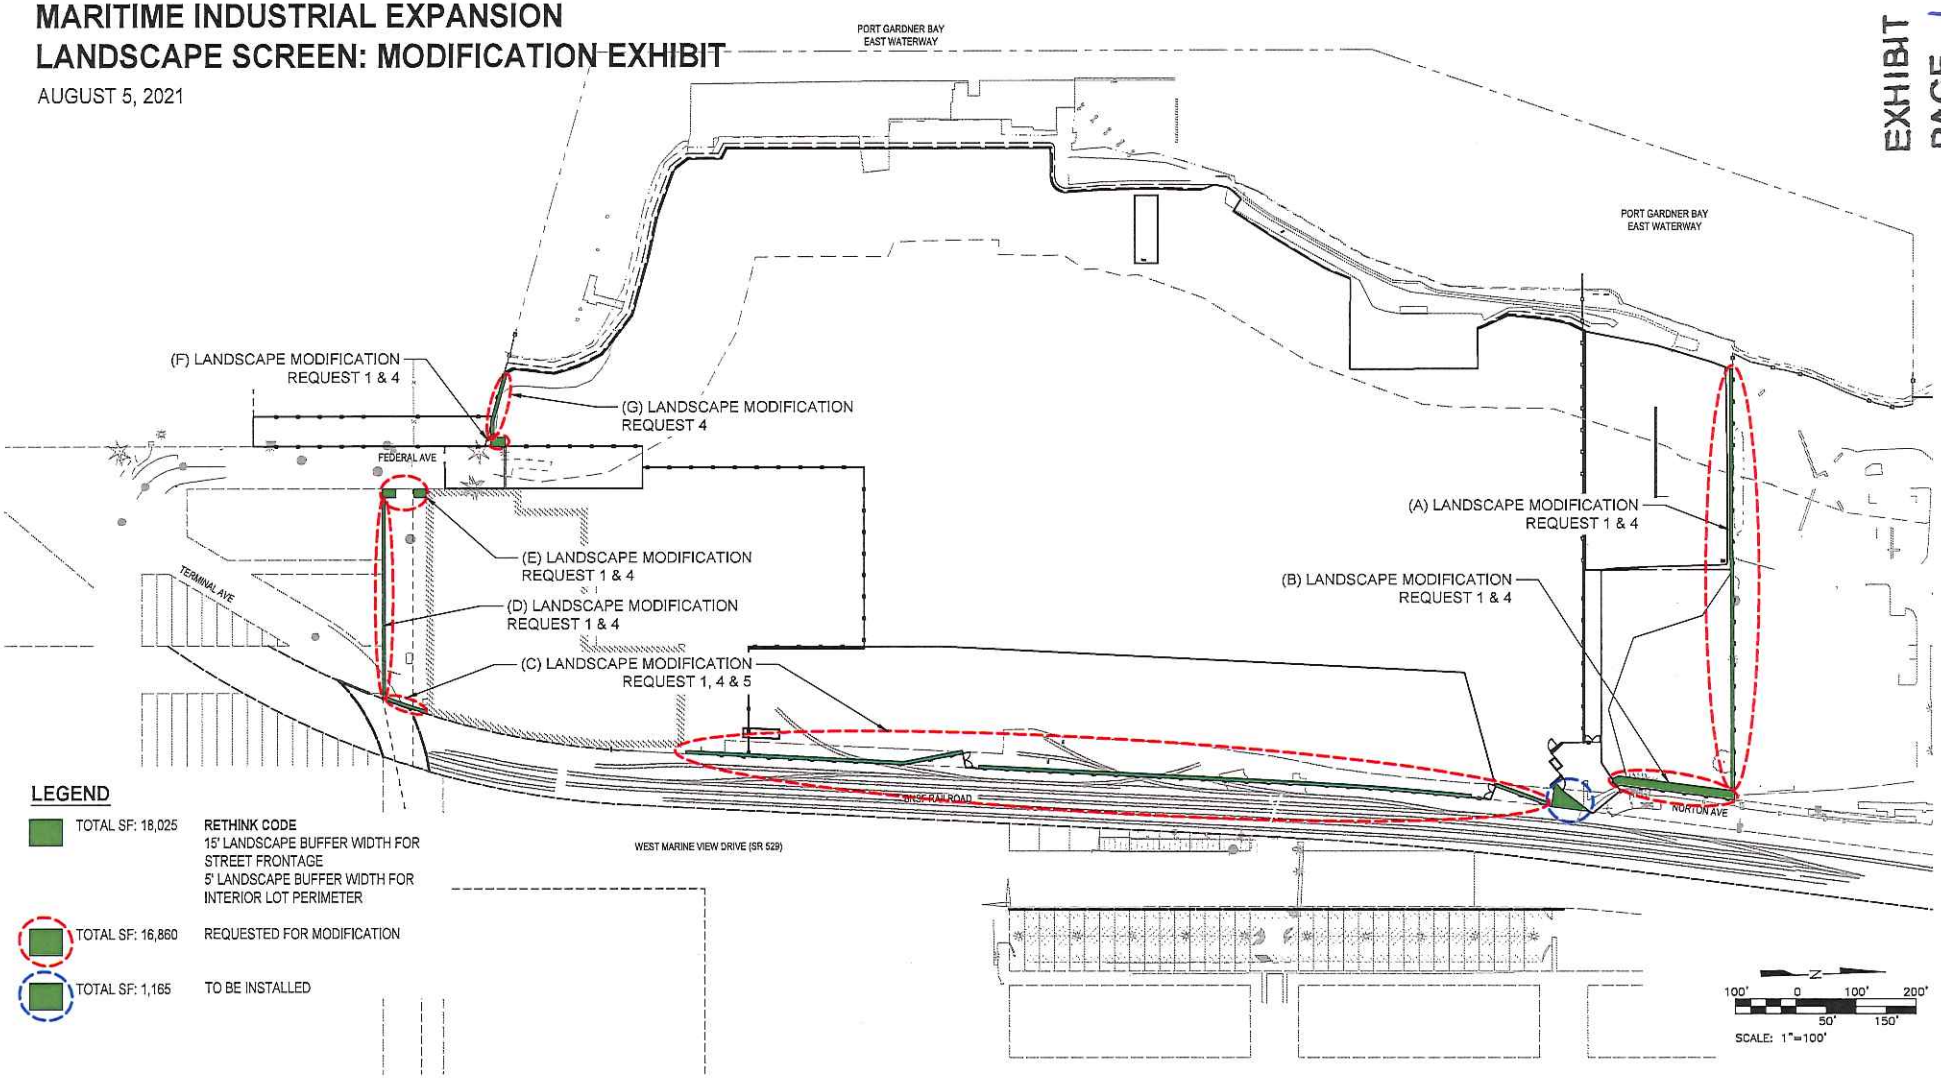

LEGEND

TOTAL SF: 18,025 — **RETHINK CODE**
15' LANDSCAPE BUFFER WIDTH FOR STREET FRONTAGE
5' LANDSCAPE BUFFER WIDTH FOR INTERIOR LOT PERIMETER

TOTAL SF: 16,860 — REQUESTED FOR MODIFICATION

TOTAL SF: 1,165 — TO BE INSTALLED

HBB
LANDSCAPE ARCHITECTURE